


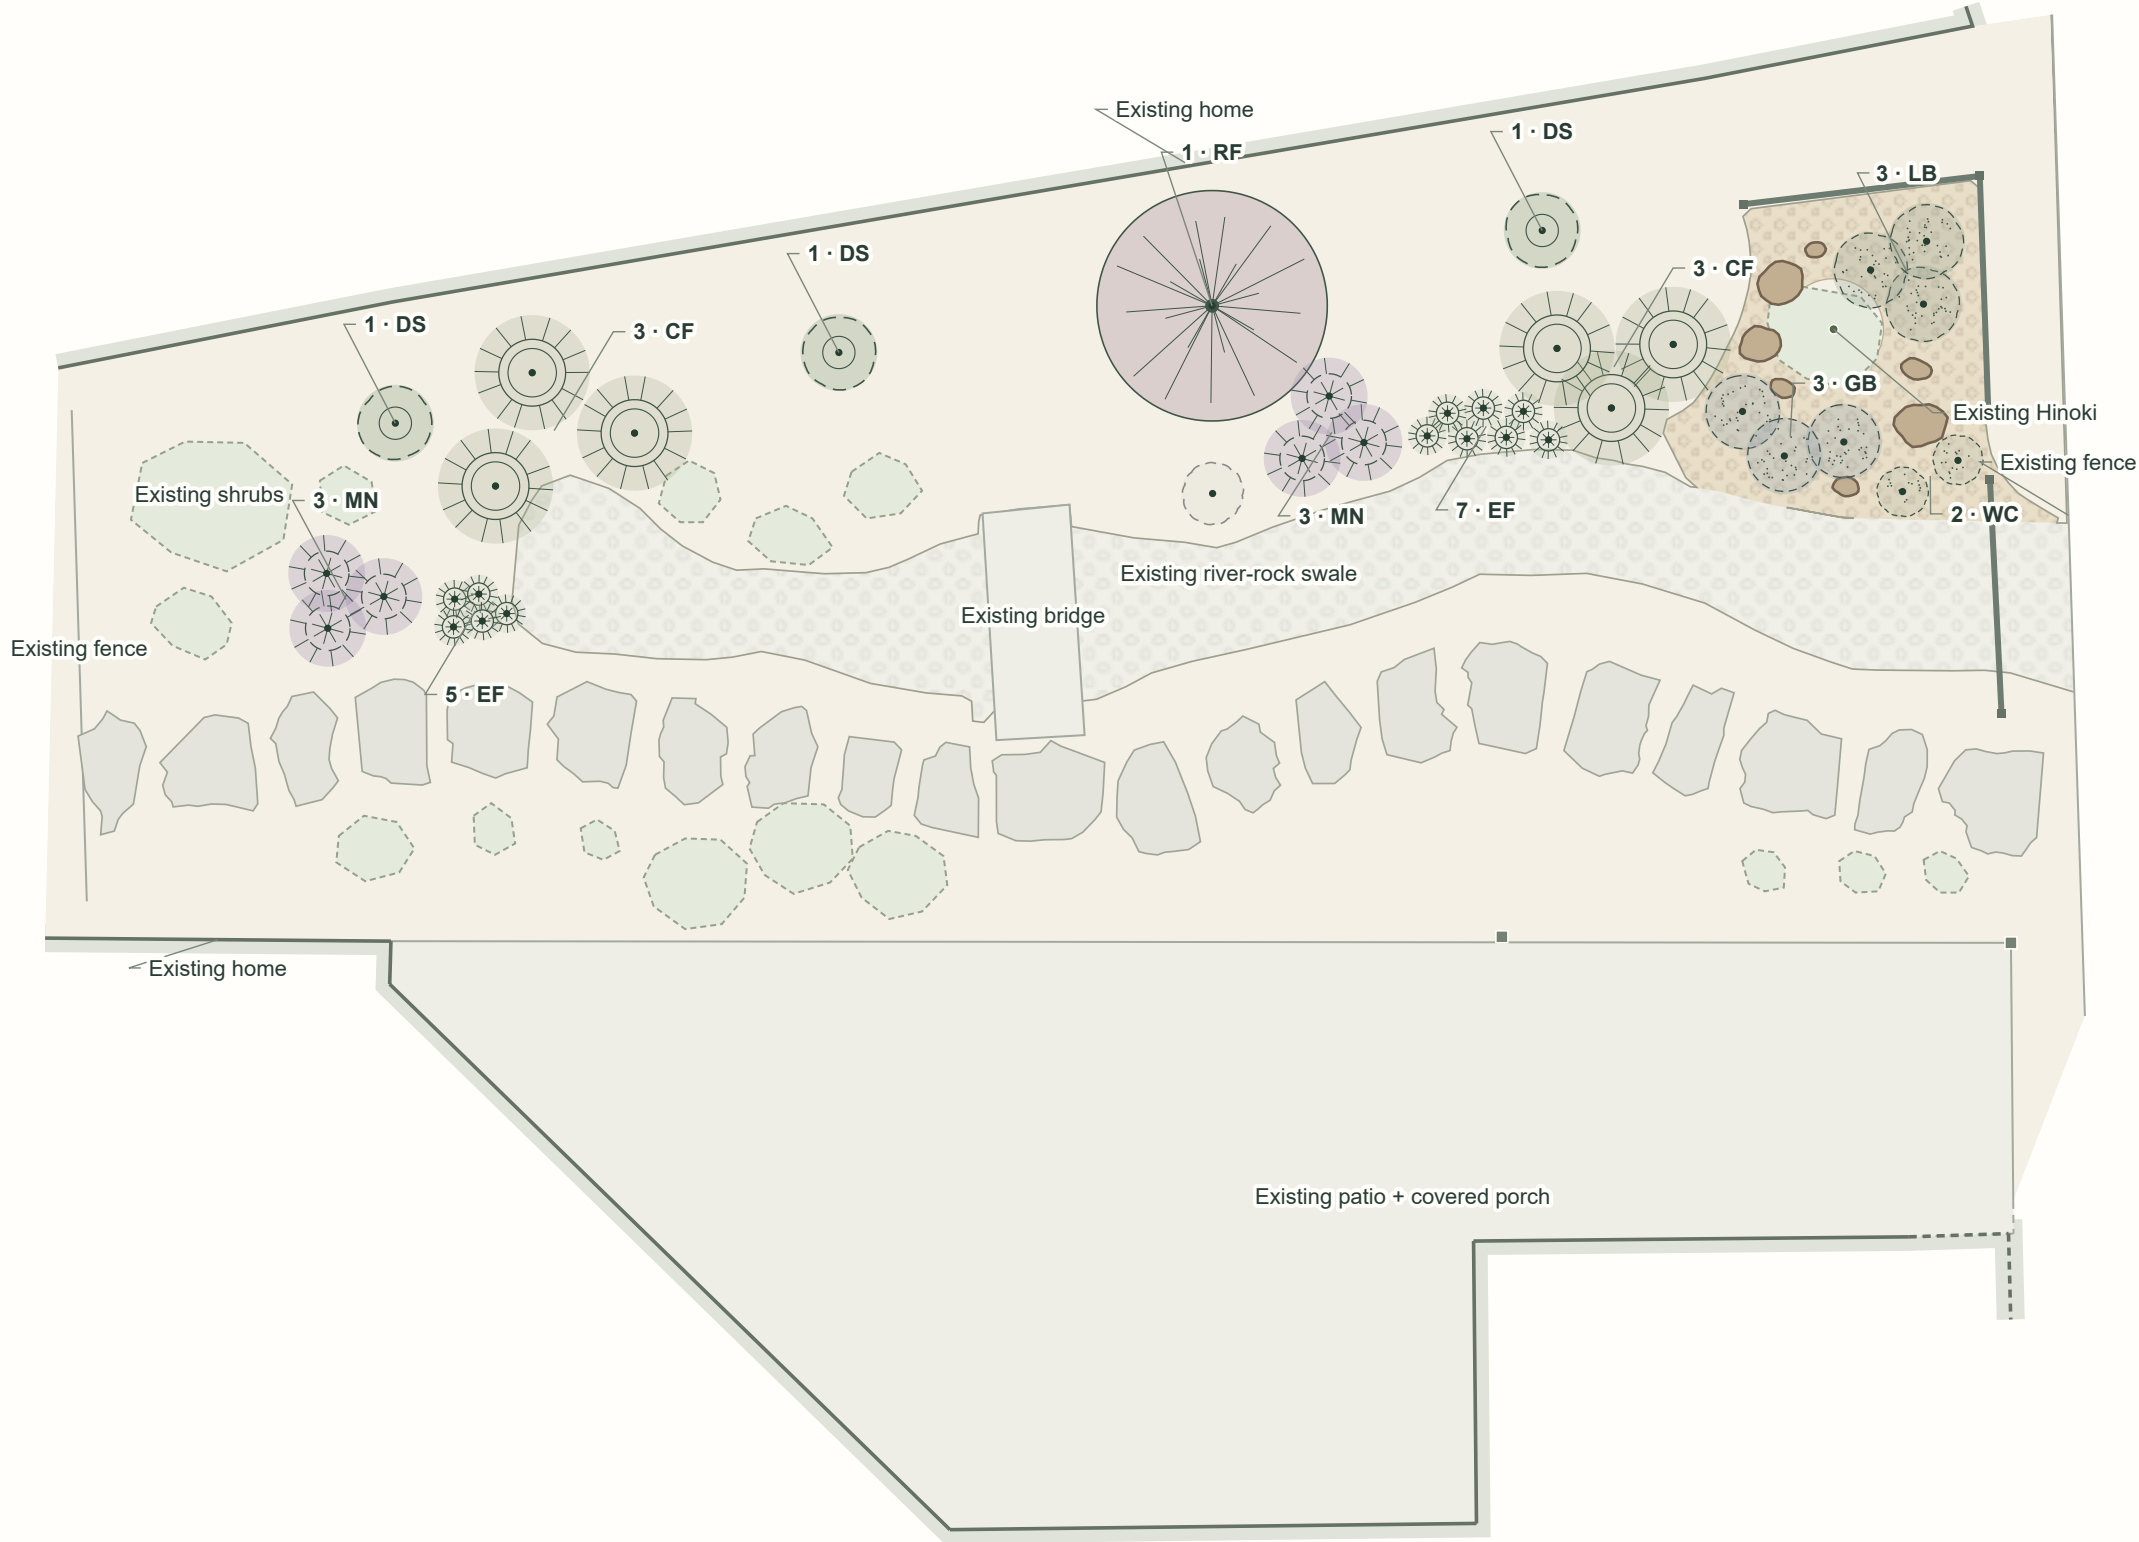

PLANT SCHEDULE

36 proposed plants

RF	Ruby Falls redbud	1
Spread shown: up to 6 ft		
DS	Diamond Spire gardenia	3
Spread shown: up to 2 ft		
CF	Cassian fountain grass	6
Spread shown: up to 3 ft		
EF	Early Bird Frosty dianthus	12
Spread shown: up to 1 ft		
MN	May Night salvia	6
Spread shown: up to 2 ft		
LB	Big Blue liriopse	3
Spread shown: up to 2 ft		
WC	White Chocolate stonecrop	2
Spread shown: up to 16 in		
GB	Georgia Blue speedwell	3
Spread shown: up to 2 ft		

READING THE PLAN

- River-rock addition
- 3 main boulders + 4 smaller rocks
- Existing flagstone / context
- Pine-straw ground surface
- Dashed: existing plant canopy

Dots mark plant centers.
New-plant symbols show mature spread.
Existing canopies are approximate.
Dashed corner lines: obscured portions.

DESIGN NOTES

- Retain existing planting, bridge, flagstone and drainage swale. Install geotextile fabric beneath new river rock.
- Mix smaller, matching rocks around the three main boulders; confirm final placement on site.
- White dianthus: final cultivar and availability to be confirmed.
- Model-calibrated layout. Context follows visible scan evidence; verify critical dimensions on site.

SCALE 1" = 5'



PRINT AT 100% · 17 × 11 IN

